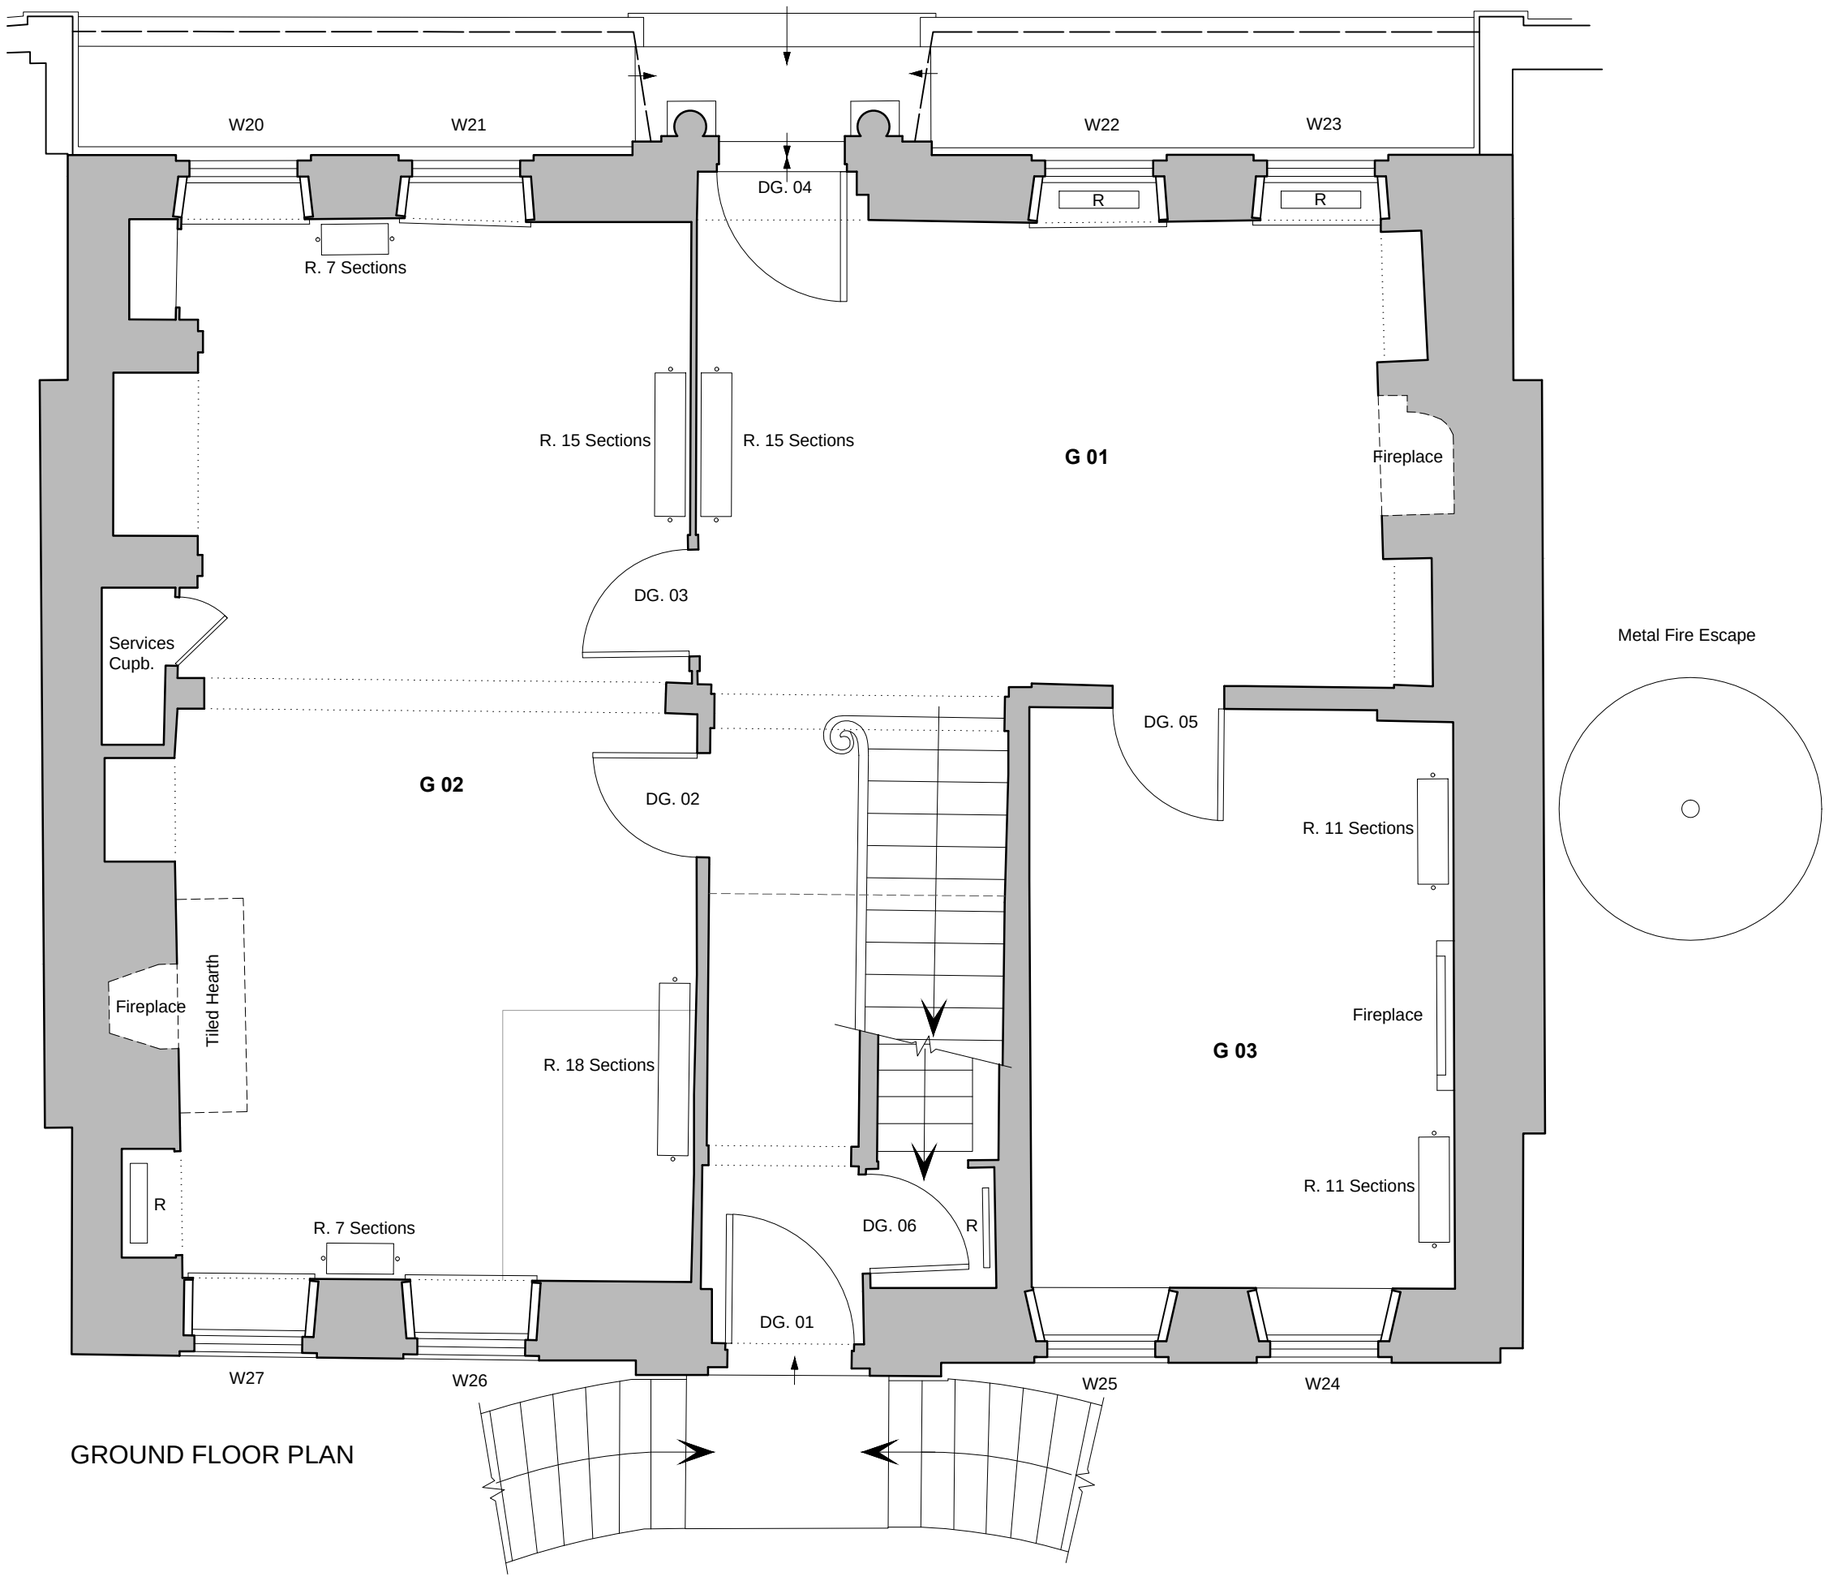


GROUND FLOOR PLAN

5 0 5 10 metres

NOTES

1 COPYRIGHT. The contents of this drawing may not be reproduced in whole or in part without the written permission of Fibonacci-Architects Limited

REVISION

REV	DESCRIPTION	DATE	BY	CKD

N

PRELIMINARY
02.03.2020

This drawing based upon WGP Digital drawing - Floor Plans W111

FIBONACCI-ARCHITECTS
Milton Heath House : Westcott Road : Dorking : Surrey : RH4 3NB
Tel : 01306 886289 www. fibonacci-architects.co.uk


PROJECT

THE BARONS
46 CHURCH STREET
REIGATE, RH2 0AJ

DRAWING

GROUND FLOOR PLAN - PROPOSED

DRAWN	GS	DRG No	REVISION
CKD	CJL		
DATE	Nov 2019	6301 P 11	
SCALE	1:50 @ A3		

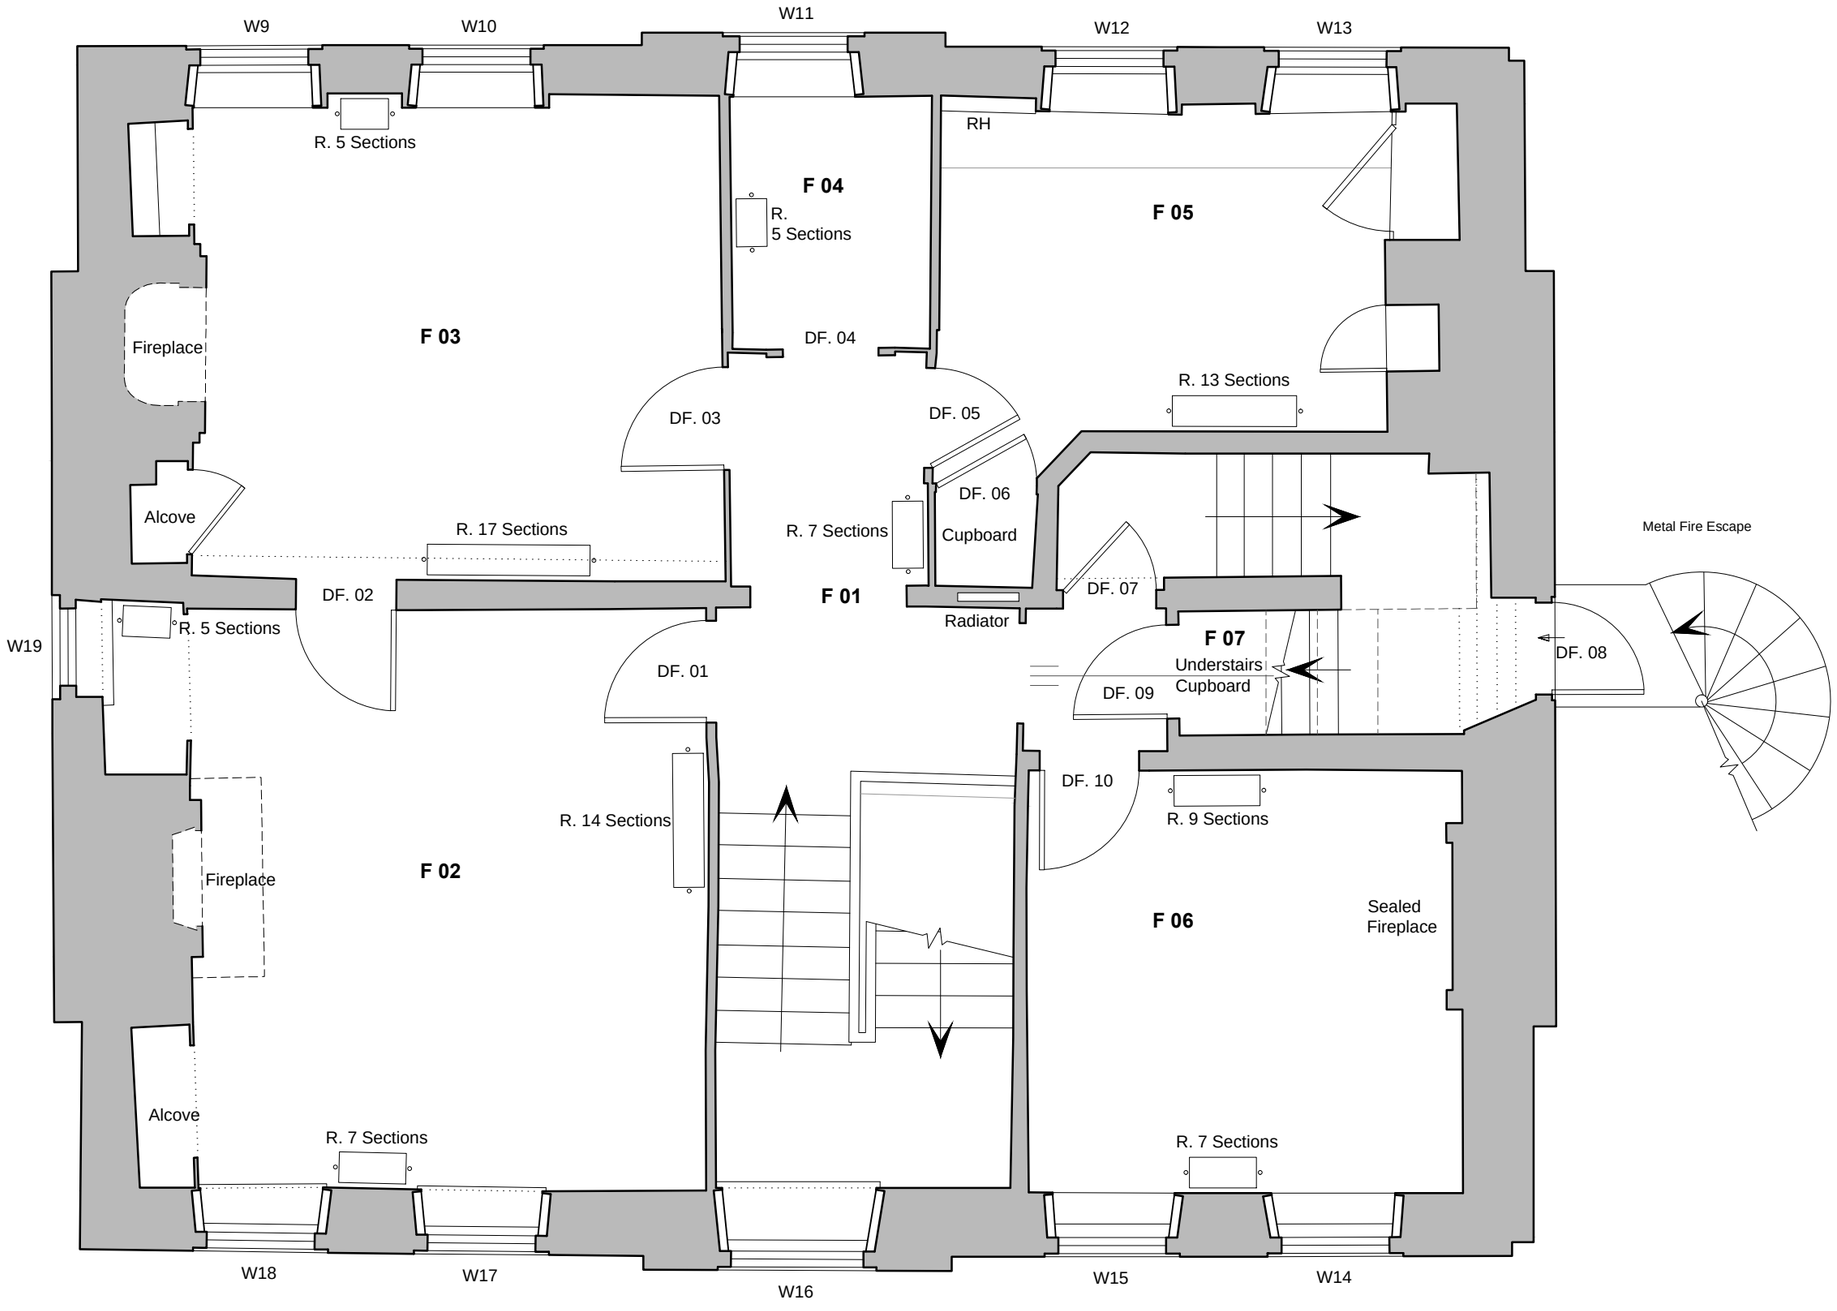

FIRST FLOOR PLAN

5 0 5 10 metres

NOTES

1 COPYRIGHT. The contents of this drawing may not be reproduced in whole or in part without the written permission of Fibonacci-Architects Limited

REVISION

REV	DESCRIPTION	DATE	BY	CKD

N

PRELIMINARY
02.03.2020

This drawing based upon WGP Digital drawing - Floor Plans W111

FIBONACCI-ARCHITECTS
Milton Heath House : Westcott Road : Dorking : Surrey : RH4 3NB
Tel : 01306 886289 www. fibonacci-architects.co.uk


PROJECT

THE BARONS
46 CHURCH STREET
REIGATE, RH2 0AJ

DRAWING

FIRST FLOOR PLAN - PROPOSED

DRAWN	GS	DRG No	REVISION
CKD	CJL		
DATE	Nov 2019	6301 P 12	
SCALE	1:50 @ A3		

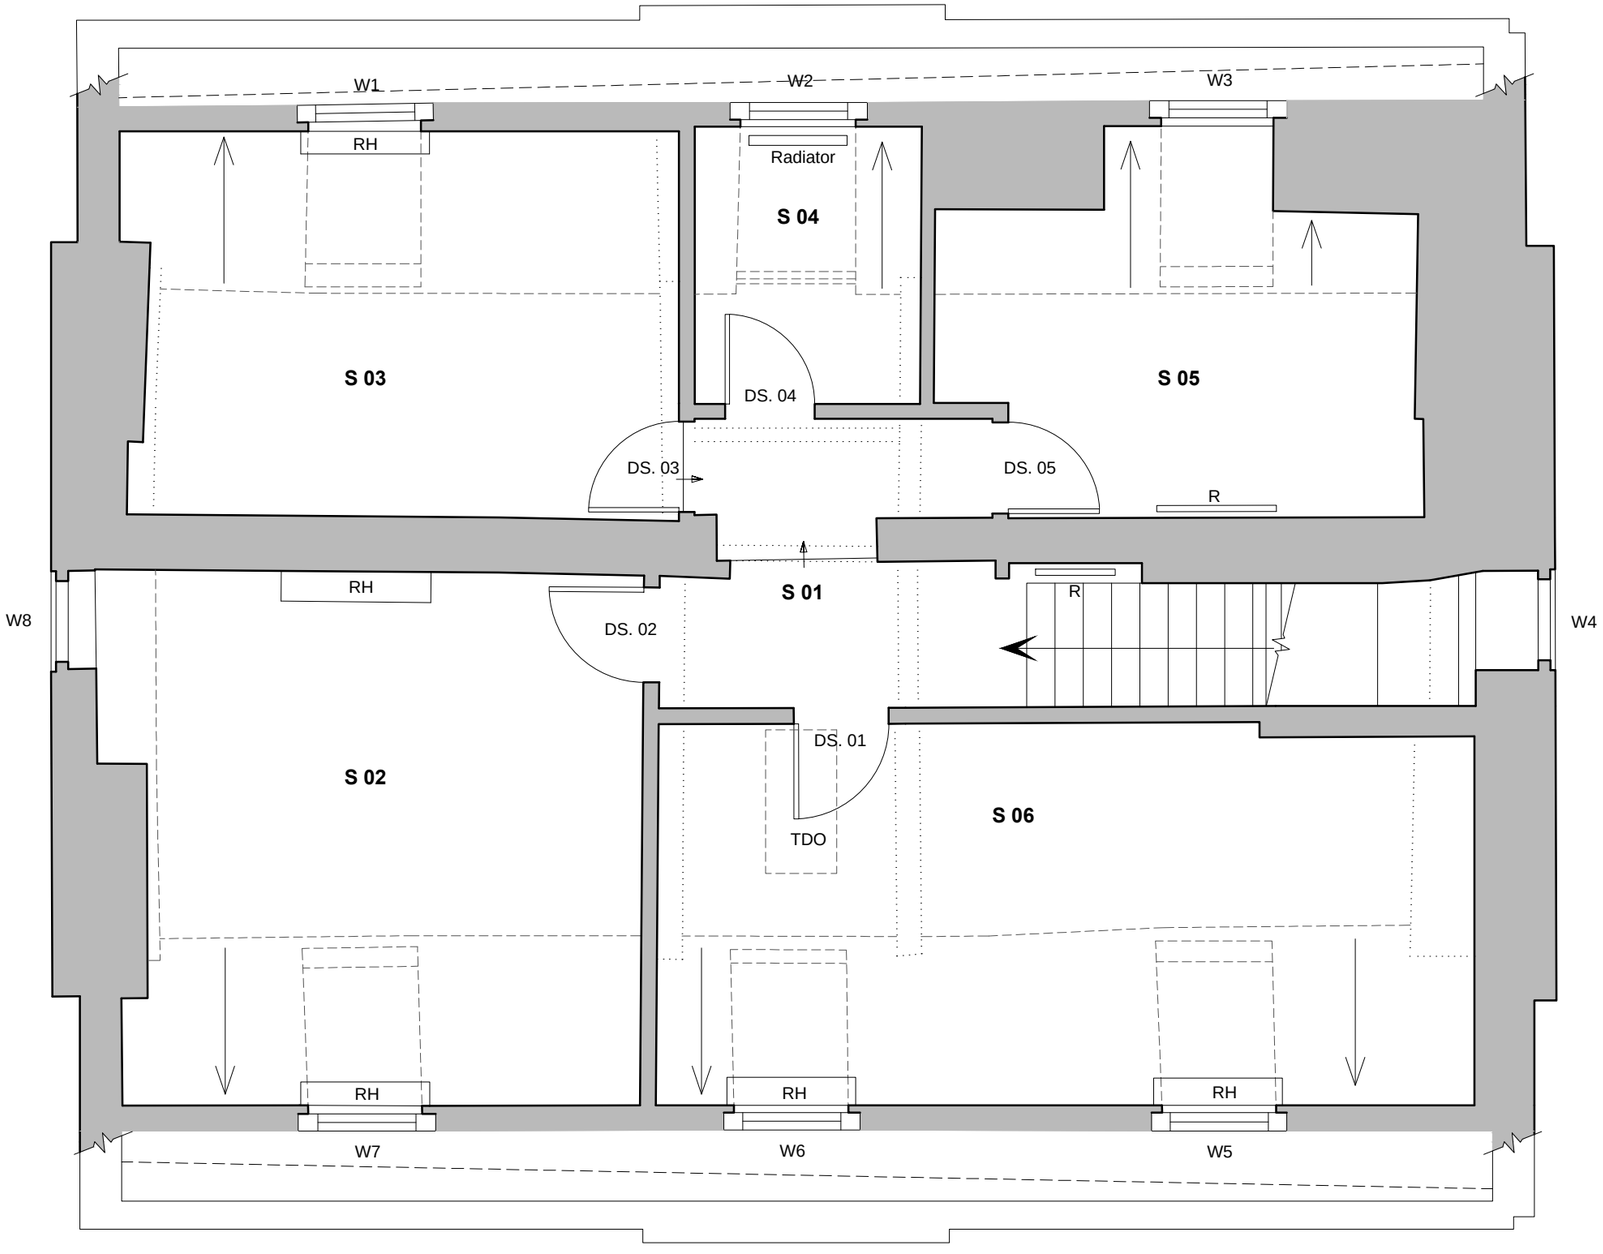

SECOND FLOOR PLAN

5 0 5 10 metres

NOTES

1 COPYRIGHT. The contents of this drawing may not be reproduced in whole or in part without the written permission of Fibonacci-Architects Limited

REVISION

REV	DESCRIPTION	DATE	BY	CKD

N

PRELIMINARY
02.03.2020

This drawing based upon WGP Digital drawing - Floor Plans W111

FIBONACCI-ARCHITECTS
Milton Heath House : Westcott Road : Dorking : Surrey : RH4 3NB
Tel : 01306 886289 www. fibonacci-architects.co.uk


PROJECT

THE BARONS
46 CHURCH STREET
REIGATE, RH2 0AJ

DRAWING


SECOND FLOOR PLAN - PROPOSED

		DRG No	REVISION
DRAWN	GS		
CKD	CJL		
DATE	Nov 2019	6301 P 13	
SCALE	1:50 @ A3		

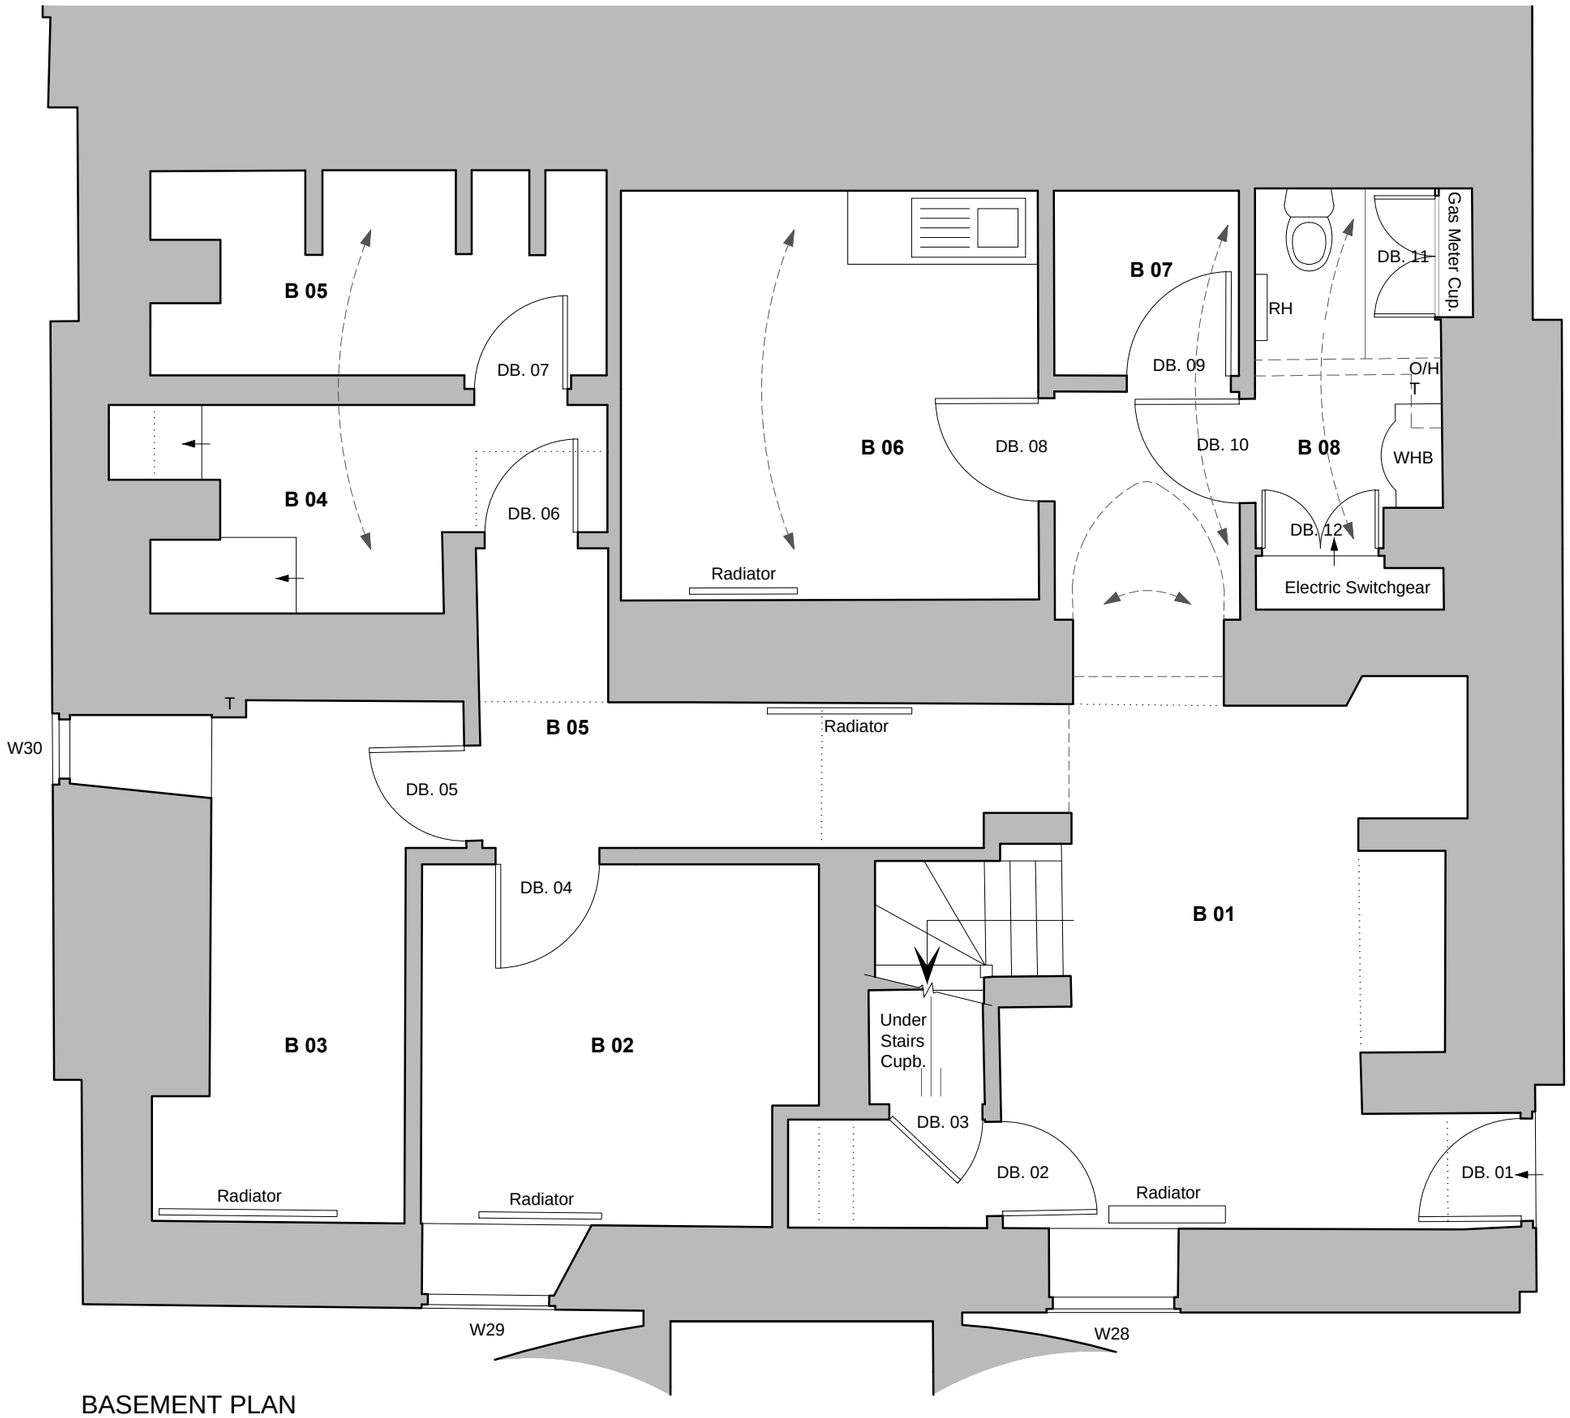

BASEMENT PLAN

Metal Fire Escape

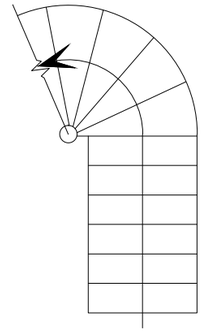

5 0 5 10 metres

NOTES

1 COPYRIGHT The contents of this drawing may not be reproduced in whole or in part without the written permission of Fibonacci-Architects Limited

REVISION

REV	DESCRIPTION	DATE	BY	CKD

N

PRELIMINARY
02.03.2020

This drawing based upon WGP Digital drawing - Floor Plans W111

FIBONACCI-ARCHITECTS
Milton Heath House : Westcott Road : Dorking : Surrey : RH4 3NB
Tel : 01306 886289 www. fibonacci-architects.co.uk

PROJECT

THE BARONS
46 CHURCH STREET
REIGATE, RH2 0AJ

DRAWING

BASEMENT PLAN - PROPOSED

DRAWN	GS	DRG No	REVISION
CKD	CJL	6301 P 10	
DATE	Nov 2019		
SCALE	1:50 @ A3		