
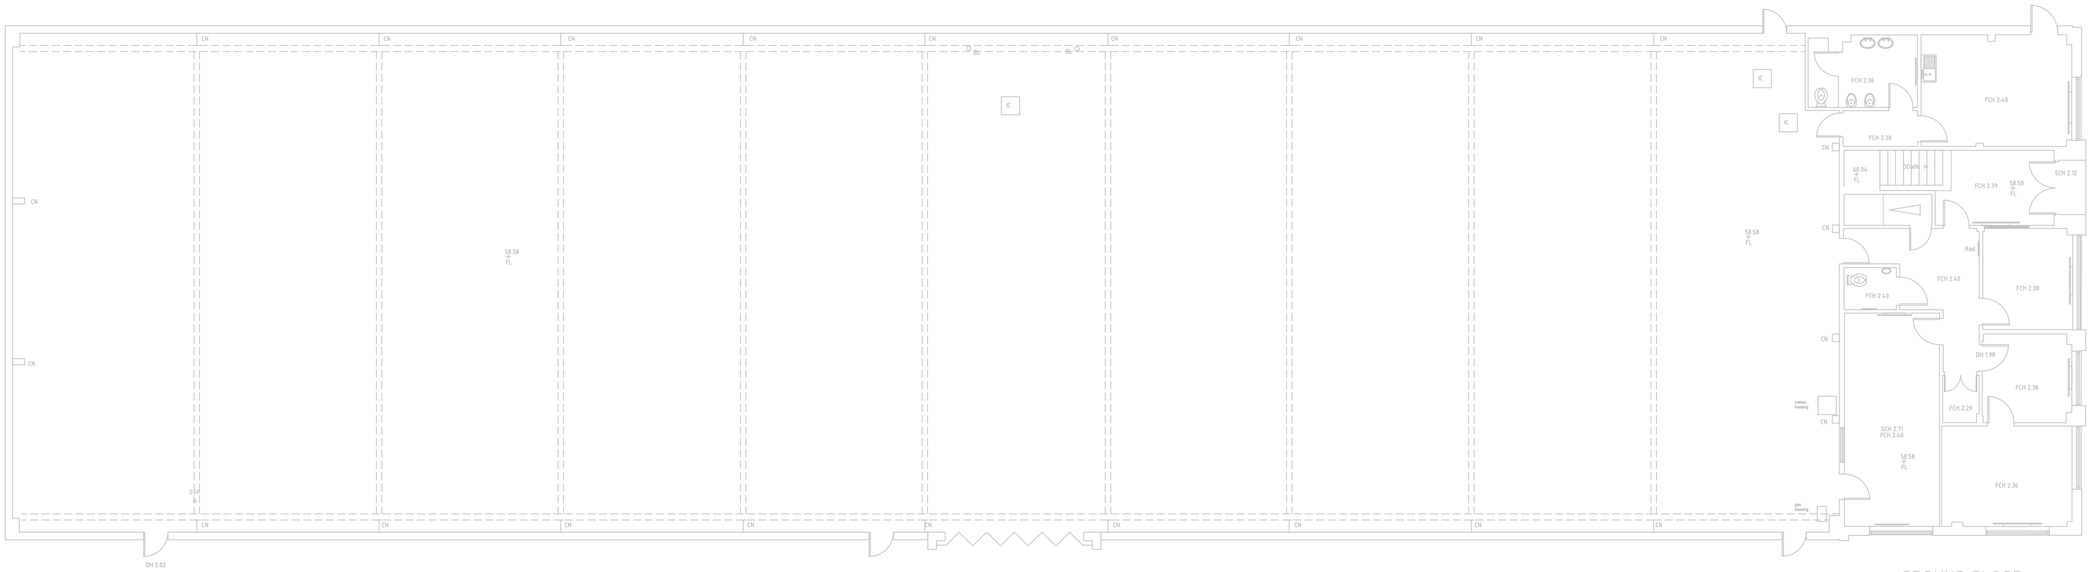


GROUND FLOOR

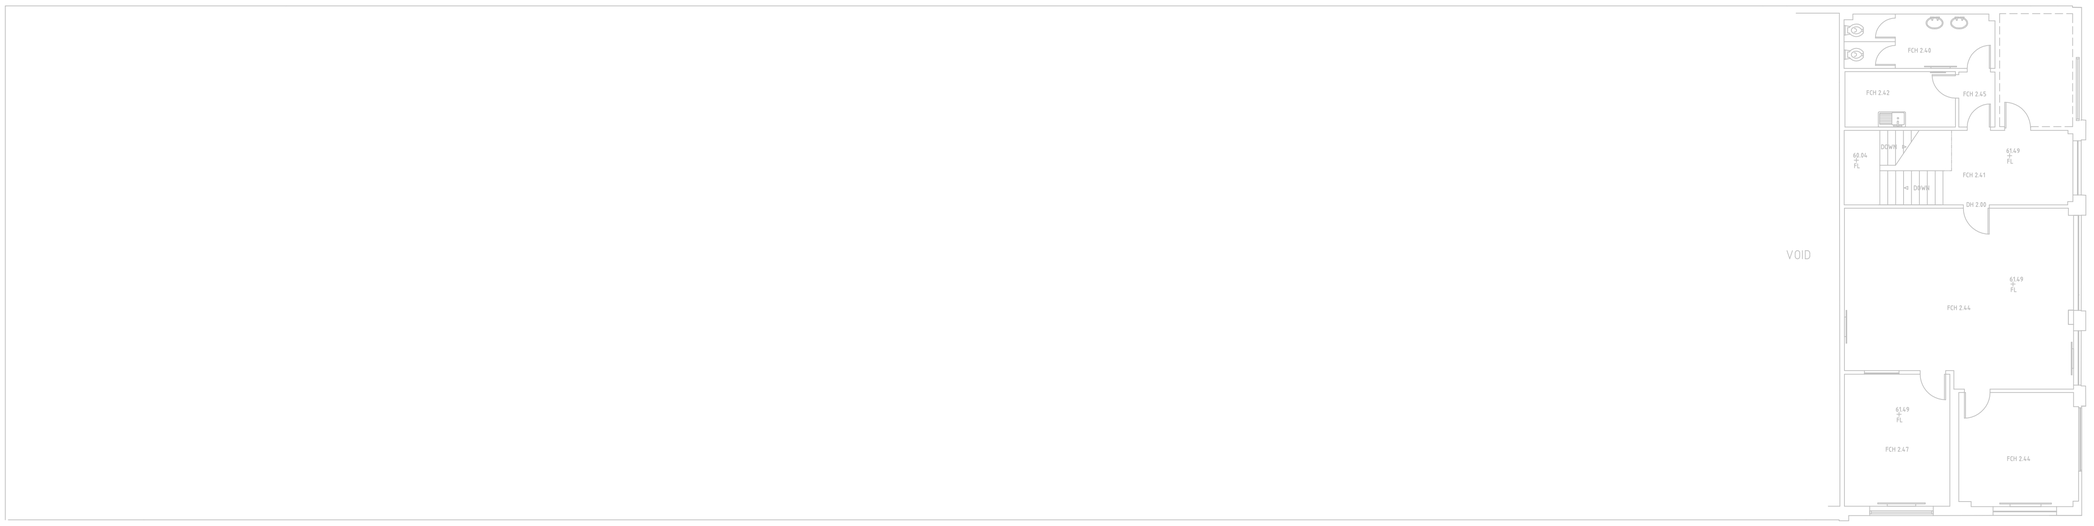

FIRST FLOOR

0 10 metres

0 10 feet

DO NOT SCALE THIS DRAWING, PRINT, PLOT OR DISK.

LEVEL DATUM

All levels related to O.S. Datum from GPS Smartnet observations

LEGEND

Kerb Drop kerb
Overhead /canopy
Building
Surface Change
FENCES
Chain Link
Board
Wooden rail
Wire
Security
Iron Railing

AP	Anchor Point	LP	Lamp Post
AV	Air Valve	LPS	Lamp Post Short
BH	Borehole	MH	Manhole
BL	Bollard	MK	Service Marker Post
BT	British Telecom cover	OBF	Open Board Fence
BWF	Barbed Wire Fence	PM	Parking Meter
CATV	Cable Television Cover	PRF	Post and Rail Fence
CTV	Cable Television Point	PWF	Post and Wire Fence
CBF	Close Board Fence	RE	Rodding Eye
CLF	Chainlink Fence	RS	Road Sign
CPS	Concrete paving slabs	SC	Stop Cock
CN	Column	SV	Sluice Valve
DP	Downpipe	TCB	Telephone Call Box
DPC	Damp Proof Course	TPAV	Tactile Paving
EC	Electricity Cover	TKT	Ticket Machine
EP	Electricity Pole	TP	Telephone Pole
FFL	Finished Floor Level	TS	Traffic Signal
FH	Fire Hydrant	UL	Soffit/upper level
FP	Fence Post	UTL	Unable to lift
GP	Gate Post	VP	Vent Pipe
G	Gully	WO	Wash Out
KO	Kerb Outlet	WM	Water Meter
LB	Letter Box	WMF	Wire Mesh Fence

NOTE.

1. This is a topographic survey and as such the physical features shown are not necessarily legal boundaries.
2. Drainage information is by surface inspection only and cannot be guaranteed.
3. Site grid is Arbitrary.
4. This survey has been carried out at an accuracy commensurate with the scale shown on the title block of this drawing. Enlarging the drawing by digital means will not increase the accuracy of the survey.

Tree Information
400/7/8 bole dia.(mm)/spread(m)/height(m)
Tree species should be checked by an expert if identification is critical.
Trees show average spread unless otherwise shown.

LEGEND – Buildings

ACCESS HATCH	AH
ARCH HEAD LEVEL	AHL
ARCH SPRINGER LEVEL	ASL
BEAM SOFFIT LEVEL	BSL
CILL TO HEAD	C–H
CEILING LEVEL	CL
DOOR HEAD LEVEL	DH
FLOOR TO CILL	F–C
FALSE CEILING	FCH
FLOOR TO CEILING HEIGHT	(123)
FLOOR LEVEL	FL + 9.76
ROOF LEVEL	RL
RAIN WATER PIPE	RWP
SKYLIGHT	SL
STRUCTURAL CEILING HEIGHT	SCH
THRESHOLD LEVEL	THL
WINDOW CILL LEVEL	WCL
WINDOW HEAD LEVEL	WHL

Revision	Suff	App	Date

PRAETORIAN PROPERTIES
COMMERCIAL PROPERTY DEVELOPERS
Office :+44 (0) 7801 570446
Email : Richard@Praetorianproperties.co.uk

Project
12/14 BRIDLE CLOSE
FINEDON INDUSTRIAL ESTATE
WELLINGBOROUGH, NORTHANTS , NN8 4RN

Drawing Title
FLOOR PLANS

Drawn	Date	Checked	Date
AT	MAY'13	AT	MAY'13

Scale
1:100 (AT A1 SIZE)

Drawing Number Rev
13.015–S200