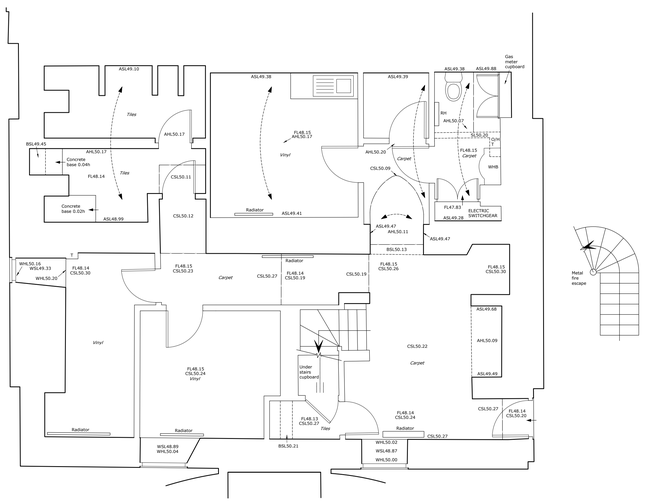

BASEMENT

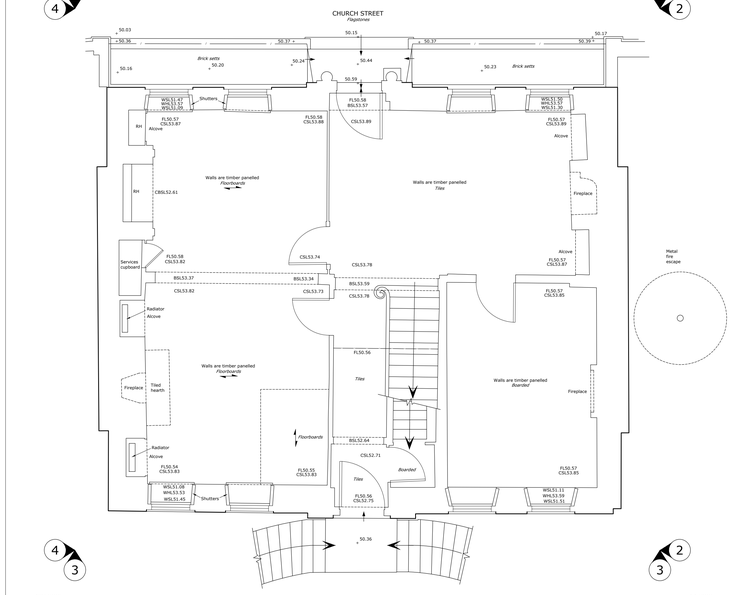

GROUND

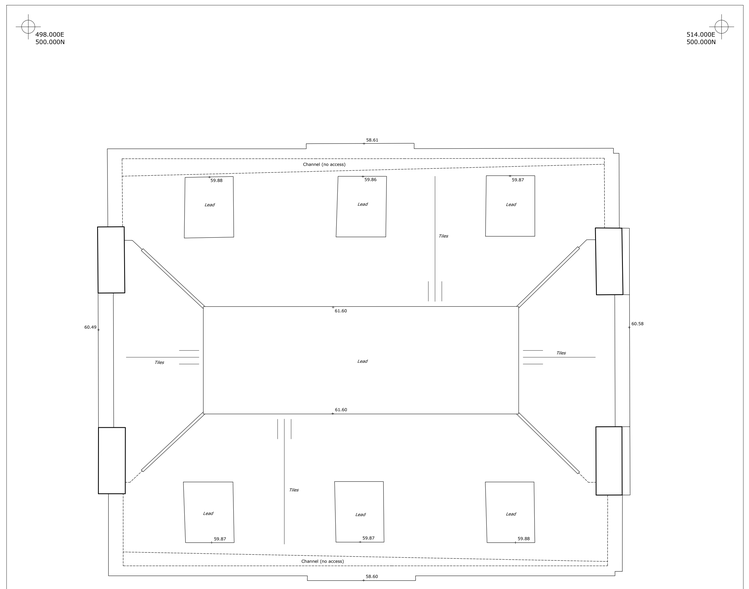

ROOF PLAN

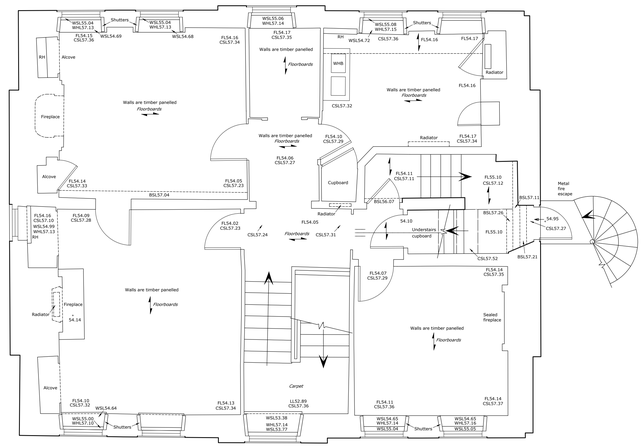

FIRST

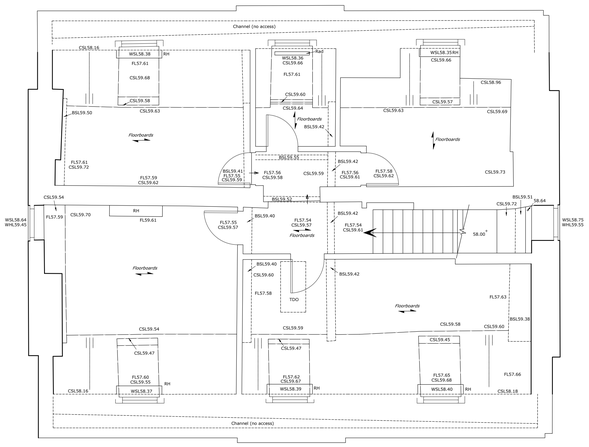

SECOND

SYMBOLS

SURVEY STATION
BENCH MARK
STEP UP
76.72 LEVEL POSITION
BANKING
SLOPING CEILING
SLOPING MASONRY
FENCE
HEDGE
GATES
100 FOUL DRAINAGE (100mm Pipe)
TREE G = Girth H = Height S = Spread
100 STORM DRAINAGE (100mm Pipe)
SAPLING
ELECTRICITY O/H
TELECOM O/H
ELECTRICITY U/G
TELECOM U/G
SOLID WALL / BUILDING LINE
WATER MAIN
ARCHED CEILING
GAS
ELEVATION
FLOORBOARD ODRECTION
SECTION
ANGLED FACE

SURVEY GRID

Please note that the grid shown on this drawing is as follows;

☒ Arbitrary
☐ Arbitrary but approximately related to grid North
☐ Best fit to Ordnance Survey Digital Data
☐ Ordnance Survey National Grid using GPS

LEVELS AND HEIGHTS

ASL	ARCH SPRINGER LEVEL	as	ARCH SPRINGER HEIGHT
AHL	ARCH HEAD LEVEL	ah	ARCH HEAD HEIGHT
CSL	CEILING SOFFIT LEVEL	c	CEILING SOFFIT HEIGHT
CSL	CEILING SOFFIT LEVEL	c	CEILING SOFFIT HEIGHT
DHL	DOOR HEAD LEVEL	dh	CLAD BEAM HEIGHT
IL	INVERT LEVEL	d	DOOR HEAD HEIGHT
LL	LANDING LEVEL	fc	FALSE CEILING HEIGHT
SSL	SOFFIT STEPPING LEVEL	s	SOFFIT HEIGH
FL	FLOOR LEVEL	ws	WINDOW SILL HEIGHT
SL	SOFFIT LEVEL	wh	WINDOW HEAD HEIGHT
TL	THRESHOLD LEVEL		
WSL	WINDOW SILL LEVEL		*PLEASE NOTE: ALL HEIGHTS TAKEN FROM*
WHL	WINDOW HEAD LEVEL		*FLOOR/LANDING UNLESS OTHERWISE STATED.*

DATUM: ARBITRARY

ABBREVIATIONS (Where Applicable)

AB	AIR BRICK	O/H	OVERHEAD
ACU	AIR CONDITIONING UNIT	PLT	PAVEMENT LIGH
BOL	BOLLARD	R	RADIATOR
BRW	BRICK WALL	RG	ROAD GULLY
BT	BRITISH TELECOM	RJB	ROAD JUNCTION BOX
CATV	CABLE TELEVISION COVER	RNB	ROAD NAME BOARD
CL	CEILING LEVEL	RS	ROAD SIGN
CL	COVER LEVEL	RW	RETAINING WALL
CPS	CONC PAVING SLABS	RWP	RAINWATER PIPE
DP	DOWN PIPE	SC	STOP COCK
ECP	ELECTRIC CABLE PIT	SG	SECONDARY GLAZING
EM	ELECTRIC METER	SP	SOIL PIPE
FH	FIRE HYDRANT	T	TRUNKING
G	GULLY	TIC	TELECOM INSPECTION COVER
GSC	GAS STOP COCK	TOO	TRAP DOOR OVER
GV	GAS VALVE	TLT	TRAFFIC LIGHT
HWC	HOT WATER CYLINDER	TP	TELEGRAPH POLE
HTR	HEATED TOWEL RAIL	TPS	TACTILE PAVING SLABS
IC	INSPECTION COVER	UTL	UNDER TO LEFT
LP	LAMP POST	V	VENT
MH	MANHOLE	VP	VENT PIPE
MKR	MARKER	W	WINDOW
NB	NOTICE BOARD	WHB	WASH HAND BASIN
NFI	NO FURTHER INFORMATION	WP	WASTE PIPE

FENCE TYPES AND ABBREVIATIONS

BW	BARBED WIRE	IR	IRON RAILINGS
CB	CLOSE BOARDED	PR	POST & RAIL
CI	CORRUGATED IRON	PW	POST & WIRE
CLK	CHAIN LINK	OB	OPEN BOARDED
CPG	CHESTNUT PALING	WM	WIRE MESH

TREES

All tree sizes are approximate and should be checked on site, where tree species becomes important the services of a tree expert should be employed.

SERVICE INFORMATION

DRAINAGE:
ELECTRICITY:
GAS:
TELECOM:
WATER:

Although reasonable care has been taken in locating the underground services shown on this plan the completeness and accuracy of the information cannot be guaranteed. Users are advised to satisfy themselves on site before connections are made.

FIBONACCI ARCHITECTS

46 CHURCH STREET REIGATE RH2 0SN

FLOOR PLANS

SCALE: 1:50	SHEET SIZE: A0	DRAWING: 1 OF 1
JOB No. W111	SURVEYOR: WGP	DRAWN: WGP
	CHECKED: GMP	DATE: OCT 2019

SCALE BAR
0 1m 2m 3m 4m 5m

REV.	DATE	INIT	REVISION DETAILS

© WGP DIGITAL - ALL RIGHTS RESERVED.

WGP DIGITAL
TOPOGRAPHIC SURVEYS | MEASURED BUILDING SURVEYS | LASER SCANNING | BIM | 3D RECTIFIED PHOTOGRAPHY | AERIAL SURVEY & PHOTOGRAPHY | 360 IMAGERY | LEASE PLANS
45 LOWER WARDOWN, PETERSFIELD, HAMPSHIRE GU31 4PA
TEL. 07798 711271
Email: warren@wgpdigital.com
Web: https://www.wgpdigital.com